© BKF ENGINEERS

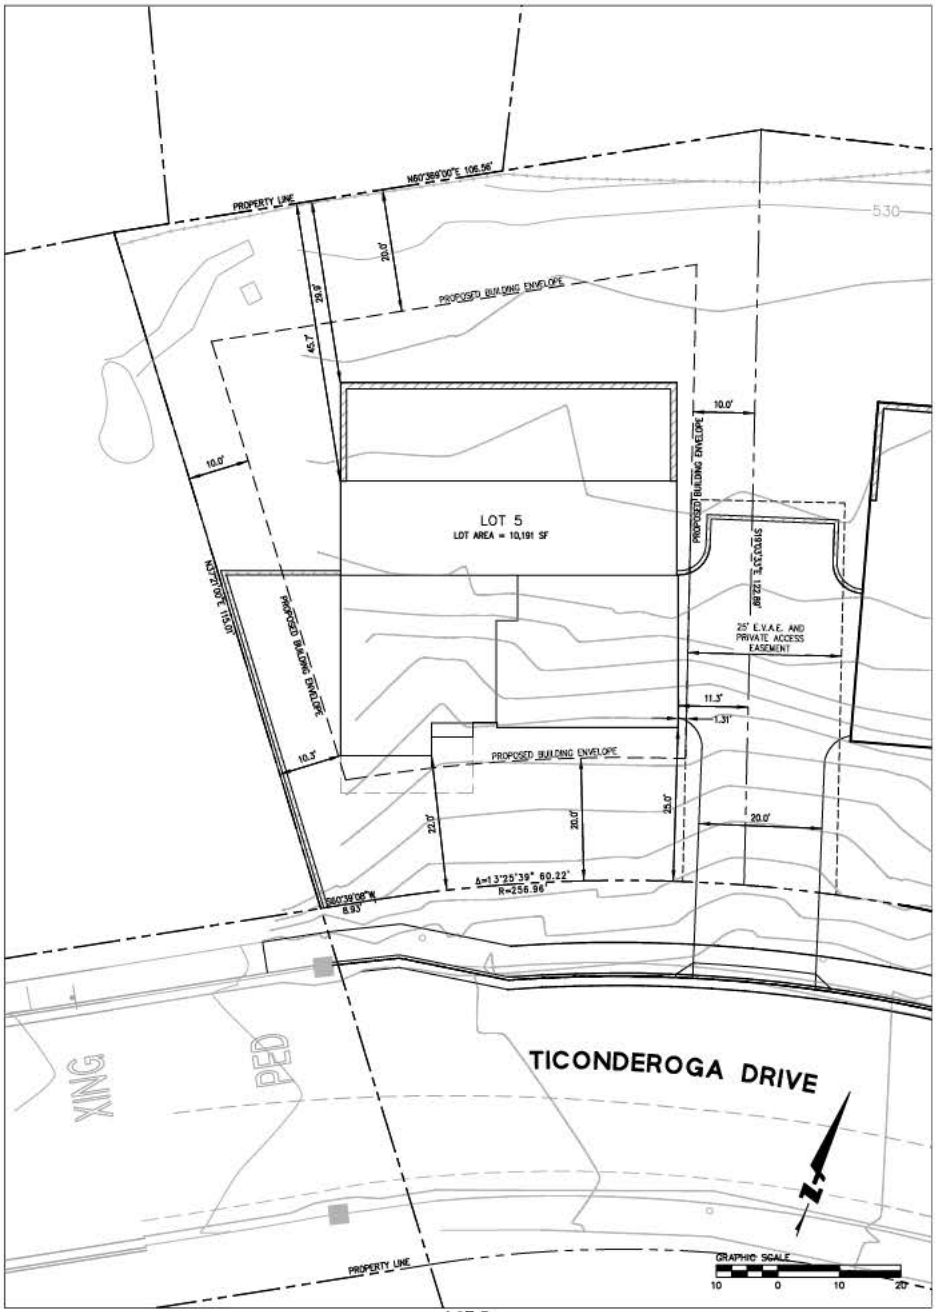

LOT 5
SITE PLAN
SCALE: 1"=10'

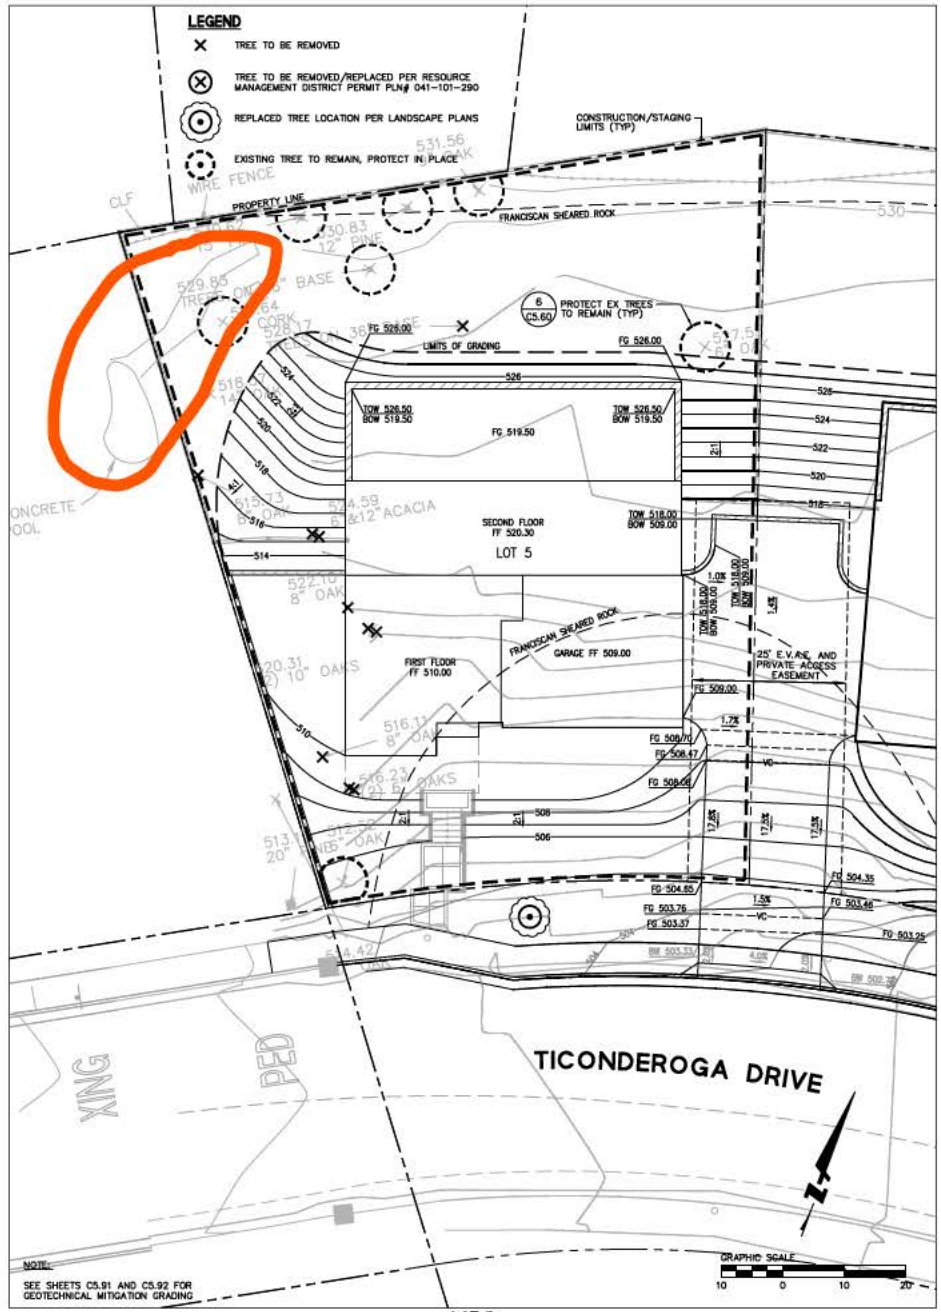

NOTE:
SEE SHEETS C5.91 AND C5.92 FOR GEOTECHNICAL MITIGATION GRADING

LOT 5
CLEARING, CONSTRUCTION, AND GRADING PLAN
SCALE: 1"=10'

BKF
255 SHORELINE DRIVE, SUITE 200
REDWOOD CITY, CA 94065
PHONE: (650) 482-6300
FAX: (650) 482-6399
ENGINEERS | SURVEYORS | PLANNERS

REGISTERED PROFESSIONAL ENGINEER
JONATHAN TAME
No. C57726
CIVIL
STATE OF CALIFORNIA

HIGHLAND ESTATES
LOT 5 IMPROVEMENT PLANS
SITE & CLEARING, CONSTRUCTION AND GRADING PLANS
CITY OF SAN MATEO SAN MATEO COUNTY CALIFORNIA

No.	Revisions

Date 09/11/2018
Scale AS SHOWN
Design JT
Drawn LE
Approved JT
Job No 930168-20

Sheet Number:
C5.30
OF

DRAWING NAME: K:\Eng95\950168\dwg\CD\Lot_5\C5.30-HECDSP.dwg
PLOT DATE: 09-11-18 PLOTTED BY: holt