Notes:
No equipment shall operate inside the protective fencing including during fence installation and removal.

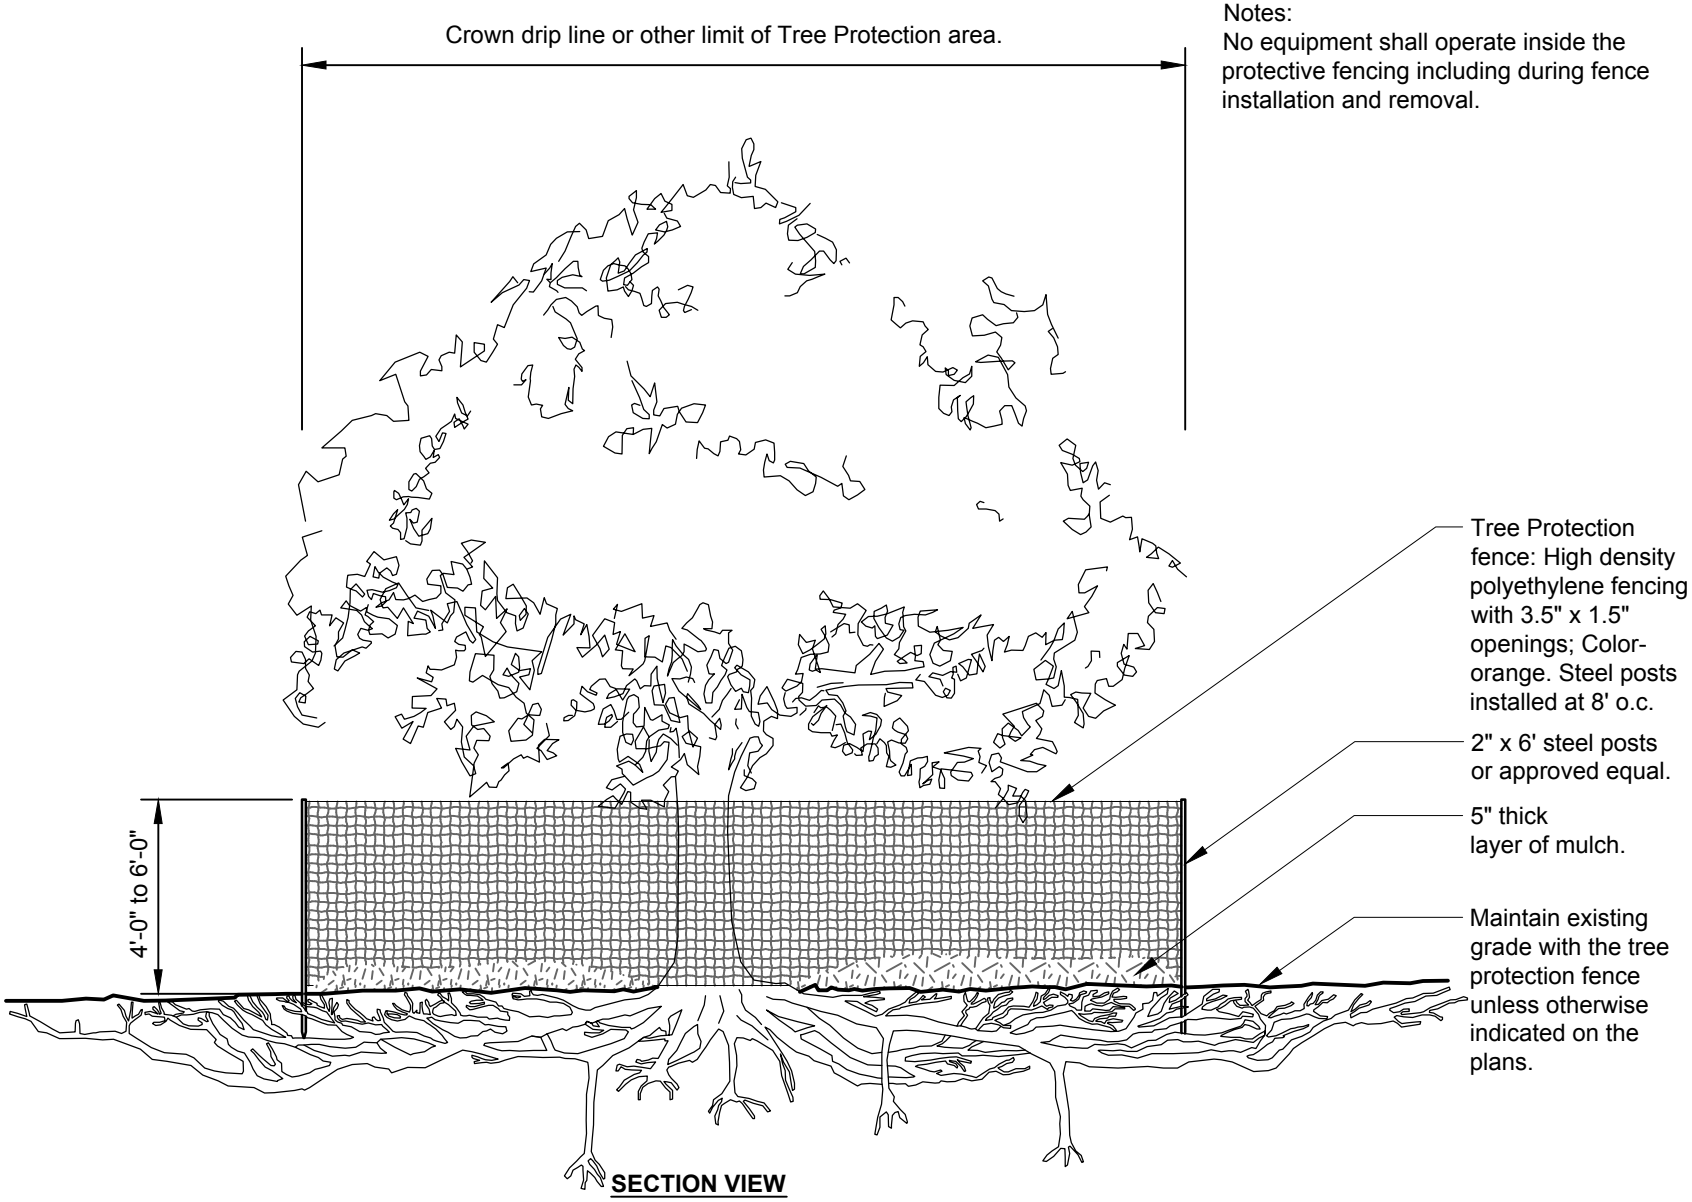

SECTION VIEW

S-X TREE PROTECTION

URBAN TREE FOUNDATION © 2014
OPEN SOURCE FREE TO USE